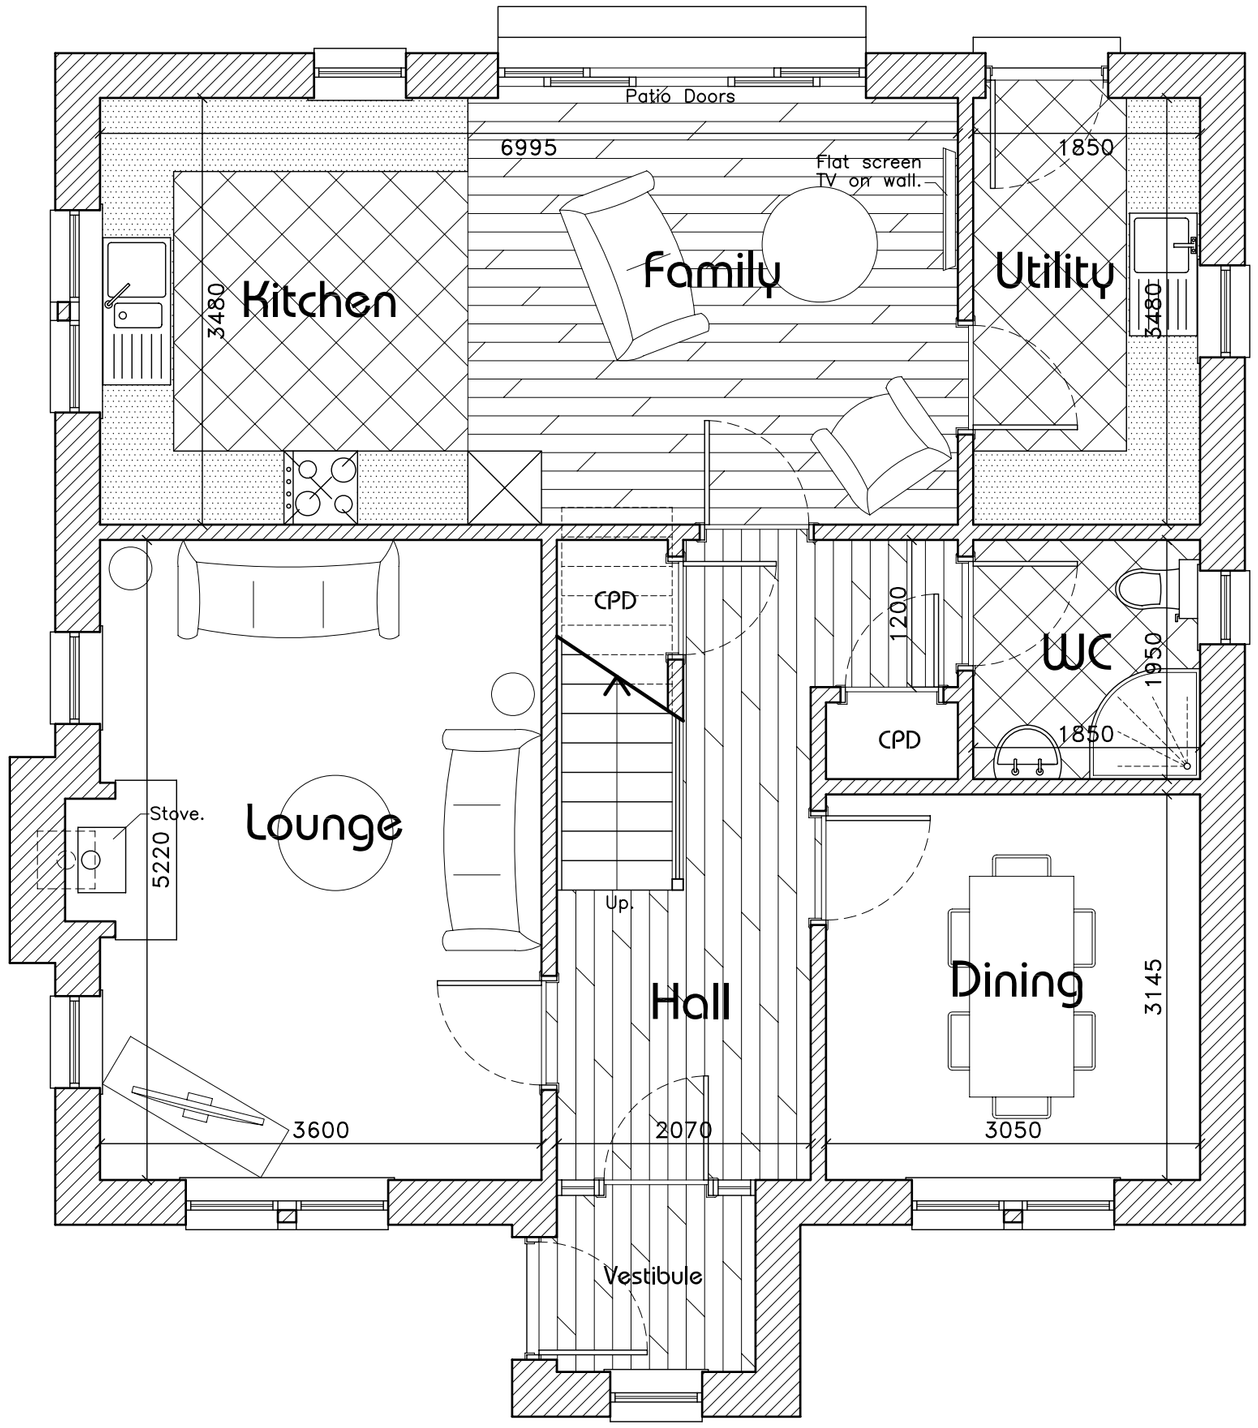

Ground Floor Plan

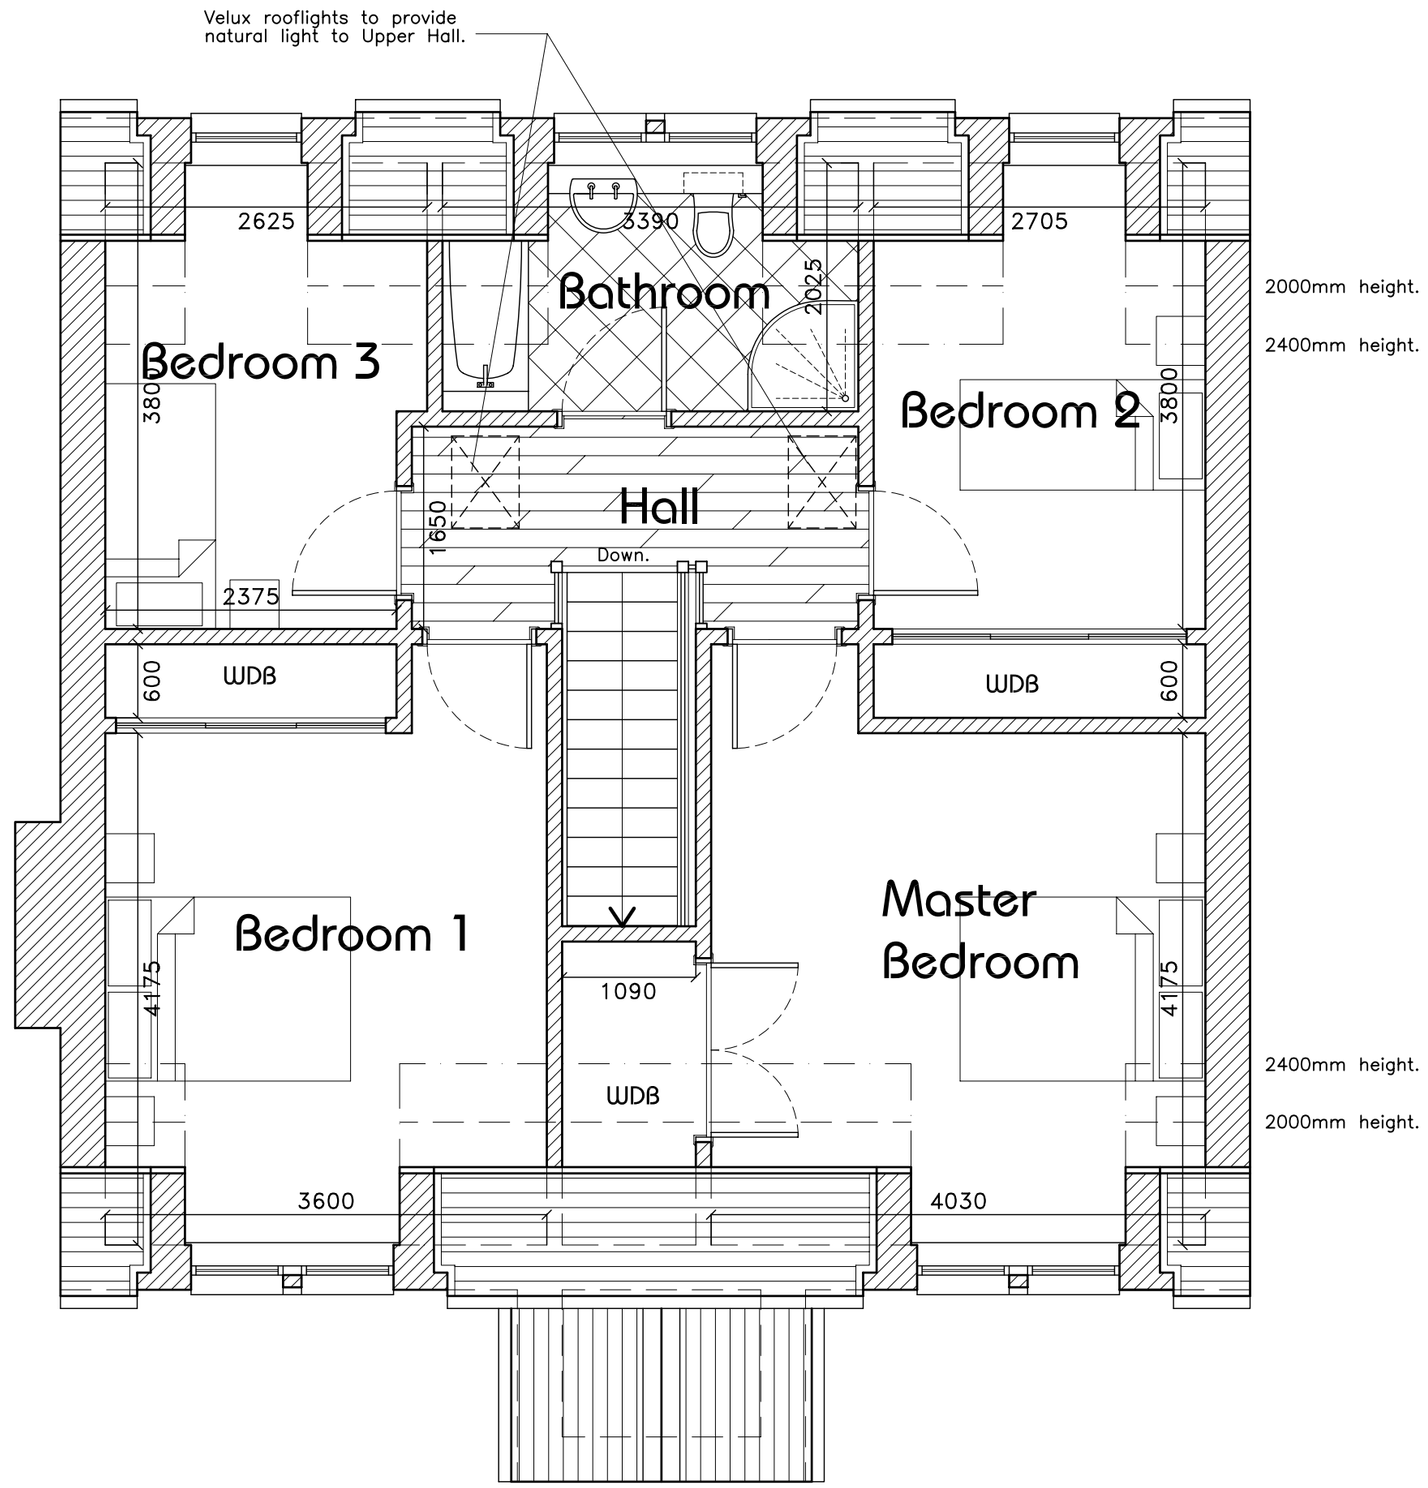

Upper Floor Plan

Plot 2
Floor Plans

1:50

Revisions

Client: Mr. & Mrs. J. Knowles.		Drwg. Title: Proposed	
Project: Proposed Erection of 2no. Dwelling Houses at: Land to the North East of 29, The Den, Beith Road, Dalry. KA24 4JG	Scale 1:50	Drwg No: 1404	
	Date Apr. 14'	H2 PL 02	
	Drawn		

James Harper Architect
The Langslie, Langstilly Road, Lochwinnoch, Renfrewshire, PA12 4DR.
Telephone / Fax: 01505 843007 E-mail: mail@harperarchitect.co.uk